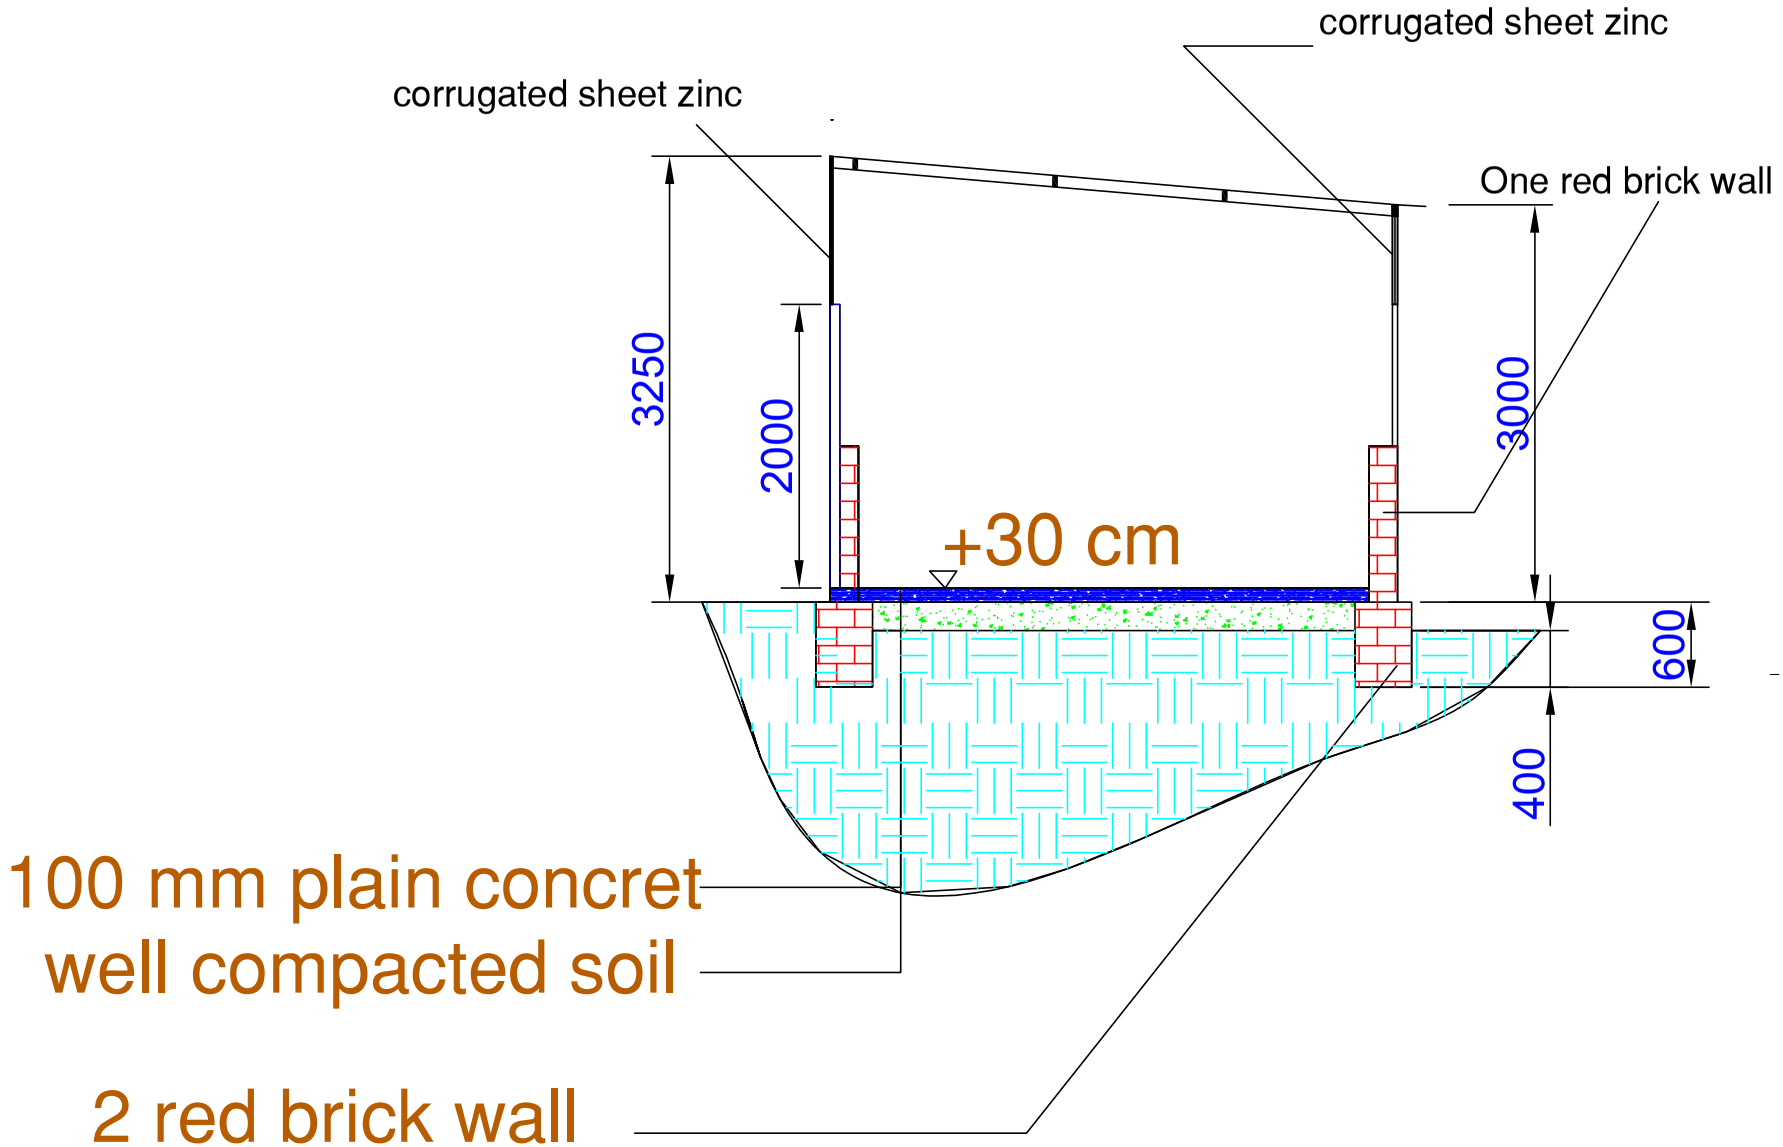

section A- A

1. ALL DIMENSIONS ARE IN MM.
2. ALL DIMENSIONS TO BE VERIFIED BY CONTRACTOR ON SITE.

NOTES :

3- HIGH TENSILE STEEL WITH Fy = 460N/mm2
4- FOR COLUMNS Fcu =30N/mm2
5- FOR OTHER STRCTURAL ELEMENTS Fcu =25N/mm2

No.	Description	Date	drwn	chkd

Revisions

Client: RELIEF INTERNATIONAL

Project: (BHA)/Minor rehabilitation OTP waiting area-shelter

Town: Alfasher -zamzam health facilites

Project Manager/Consultant:

Arch: Engr:

Project Designer: *ABDULAZIZ ALNOUR AHMED*

Drawing Title: sup structure Details

Scale: 1:150 Date: 1-2025

Drafter: st.design by Sr. Arch.

chk. by Sr. Engr.

Project No. Dwg.No. S-3 Rev. No. 1