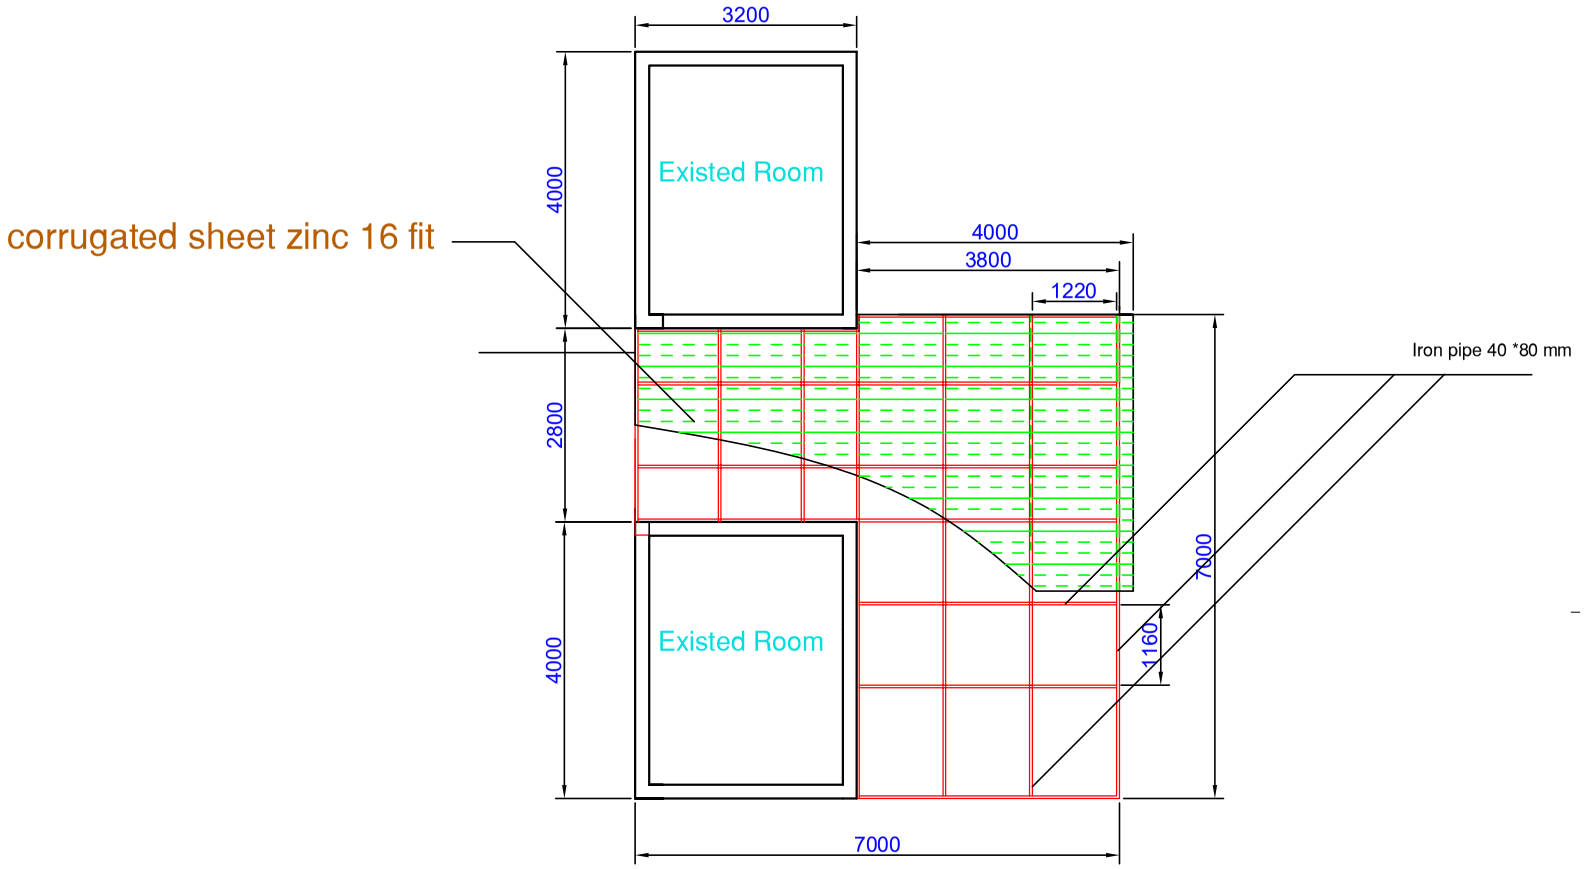

Shelter roof plan

Materials Table

No	Discription	No
1	corrugated sheet zinc 16 fit	19
2	iron pip 4*8 cm in 1mm thick	17
3	3 inches Iron in1mm pip for columns	6
4	Iron doors 100*200 cm	4
5	Iron mesh panels p100*200cm	10

N
W E
S

1. ALL DIMENSIONS ARE IN MM.
2. ALL DIMENSIONS TO BE VERIFIED BY CONTRACTOR ON SITE.

NOTES :

3- HIGH TENSILE STEEL WITH Fy = 460N/mm2
4- FOR COLUMNS Fcu =30N/mm2
5- FOR OTHER STRCTURAL ELEMENTS Fcu =25N/mm2

No.	Description	Date	drwn	chkd

Revisions

Project:
Alhara Health Center Rehabilitation-Shellter drawing

Client:
RELIEF INTERNATIONAL

Town: Almalha
Block no: Plot no:

Project Manager/Consultant:

Arch: Engr:

Project Designer:
ABDULAZIZ ALNOUR AHMED

Drawing Title:

Scale: 1:150 Date: 12-2024

Drafter: st.design by Sr. Arch.
chk. by Sr. Engr.

Project No. Dwg.No. S-2 Rev. No. 1