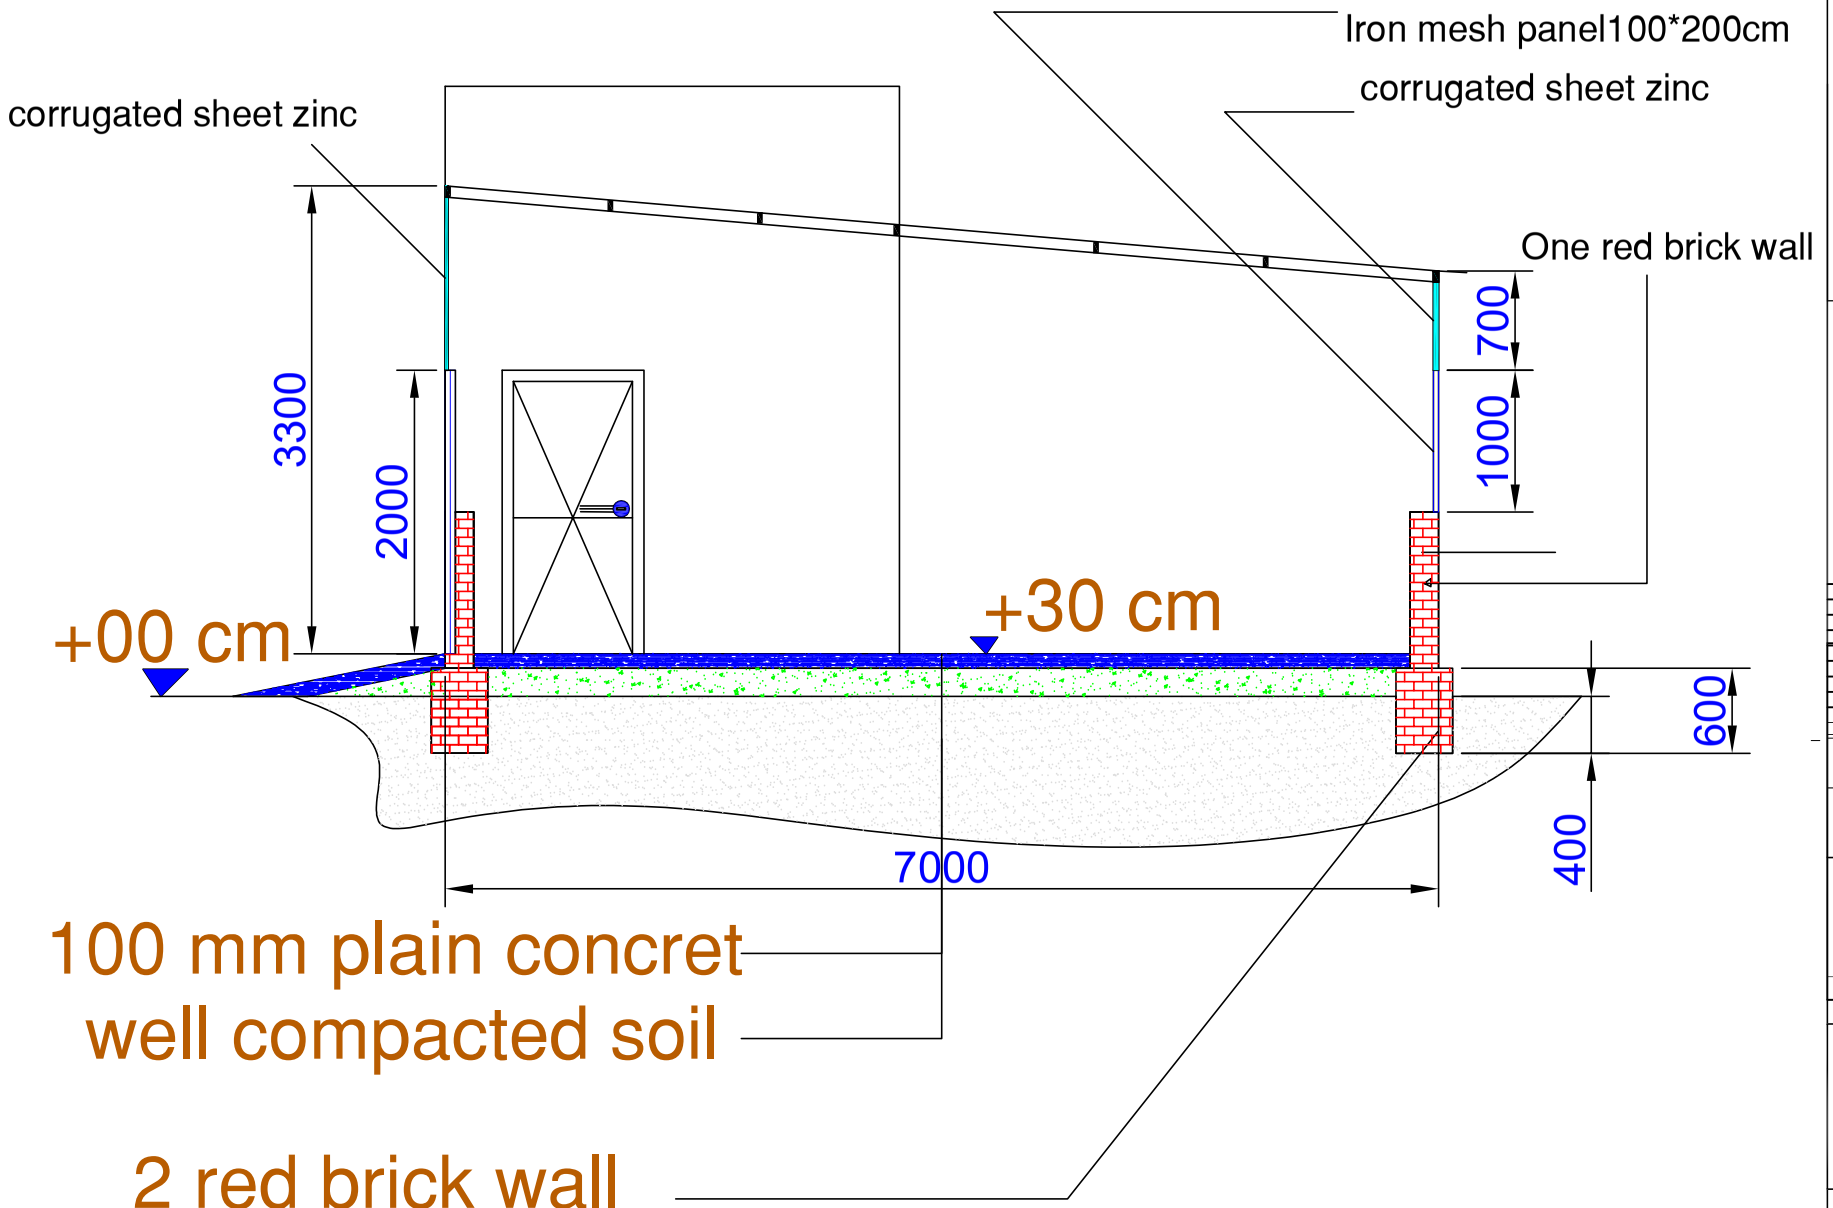

section A- A

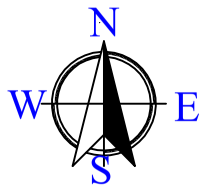

1. ALL DIMENSIONS ARE IN MM.
2. ALL DIMENSIONS TO BE VERIFIED BY CONTRACTOR ON SITE.

NOTES :

3- HIGH TENSILE STEEL WITH Fy = 460N/mm2
4- FOR COLUMNS Fcu =30N/mm2
5- FOR OTHER STRCTURAL ELEMENTS Fcu =25N/mm2

No.	Description	Date	drwn	chkd

Client: Revisions

RELIEF INTERNATIONAL

Town: Project: Almalha

Block no: Plot no:

Alhara Health Center Rehabilitation-Shellter drawing

Project Manager/Consultant:

Arch: Engr:

Project Designer:

ABDULAZIZ ALNOUR AHMED

Drawing Title:

sup structure Details

Scale: 1:150 Date: 12-2024

Drafter: st.design by Sr. Arch.

chk. by Sr. Engr.

Project No. Dwg.No. S-3 Rev. No. 1